Proposed existing trees, saplings, stump growth trees to be Removed or Laterally Pruned, approximate locations

Symbol (not to scale)	Name	Quantity Removed (Orange Ribbon)	Quantity Pruned (Yellow Ribbon)	Quantity cut to remain as natural habitat (Blue Ribbon)
L	Black Locust	4		4 (some dead)
C	Cherry	4	2	
M	Norway Maple	4 (tree and sapling group)		
O	Oak tree	1 (dead)	5	
P	Pitch Pine	1 (threat to building)	2	3 (some dead)
Total alterations:		14	9	7

There are other minor stumps, saplings, and dead trees to be cut, as tagged

PLANT VARIETIES TO BE INSTALLED

Symbol	Quantity	Name	Size
	16	Clethra alnifolia Summer-sweet	# 3
	4	Ilex Verticilata Winterberry	# 3
	3	Juniper virginiana Cedar tree	# 3
	6	Prunus maritima Beach Plumb	# 3
	16	Rosa virginiana Virginia Rose	# 3
	13	Viburnum dentatum Arrowwood	# 3
	6	Vaccinium corymbosum Highbush Blueberry	# 3

TOTALS: 61 Woody shrubs, 3 trees
Total of 64 plants

Seed disturbed areas with:
Deschampsia Hair Grass
and Native Warm Season or Harmony seed mix
as noted.

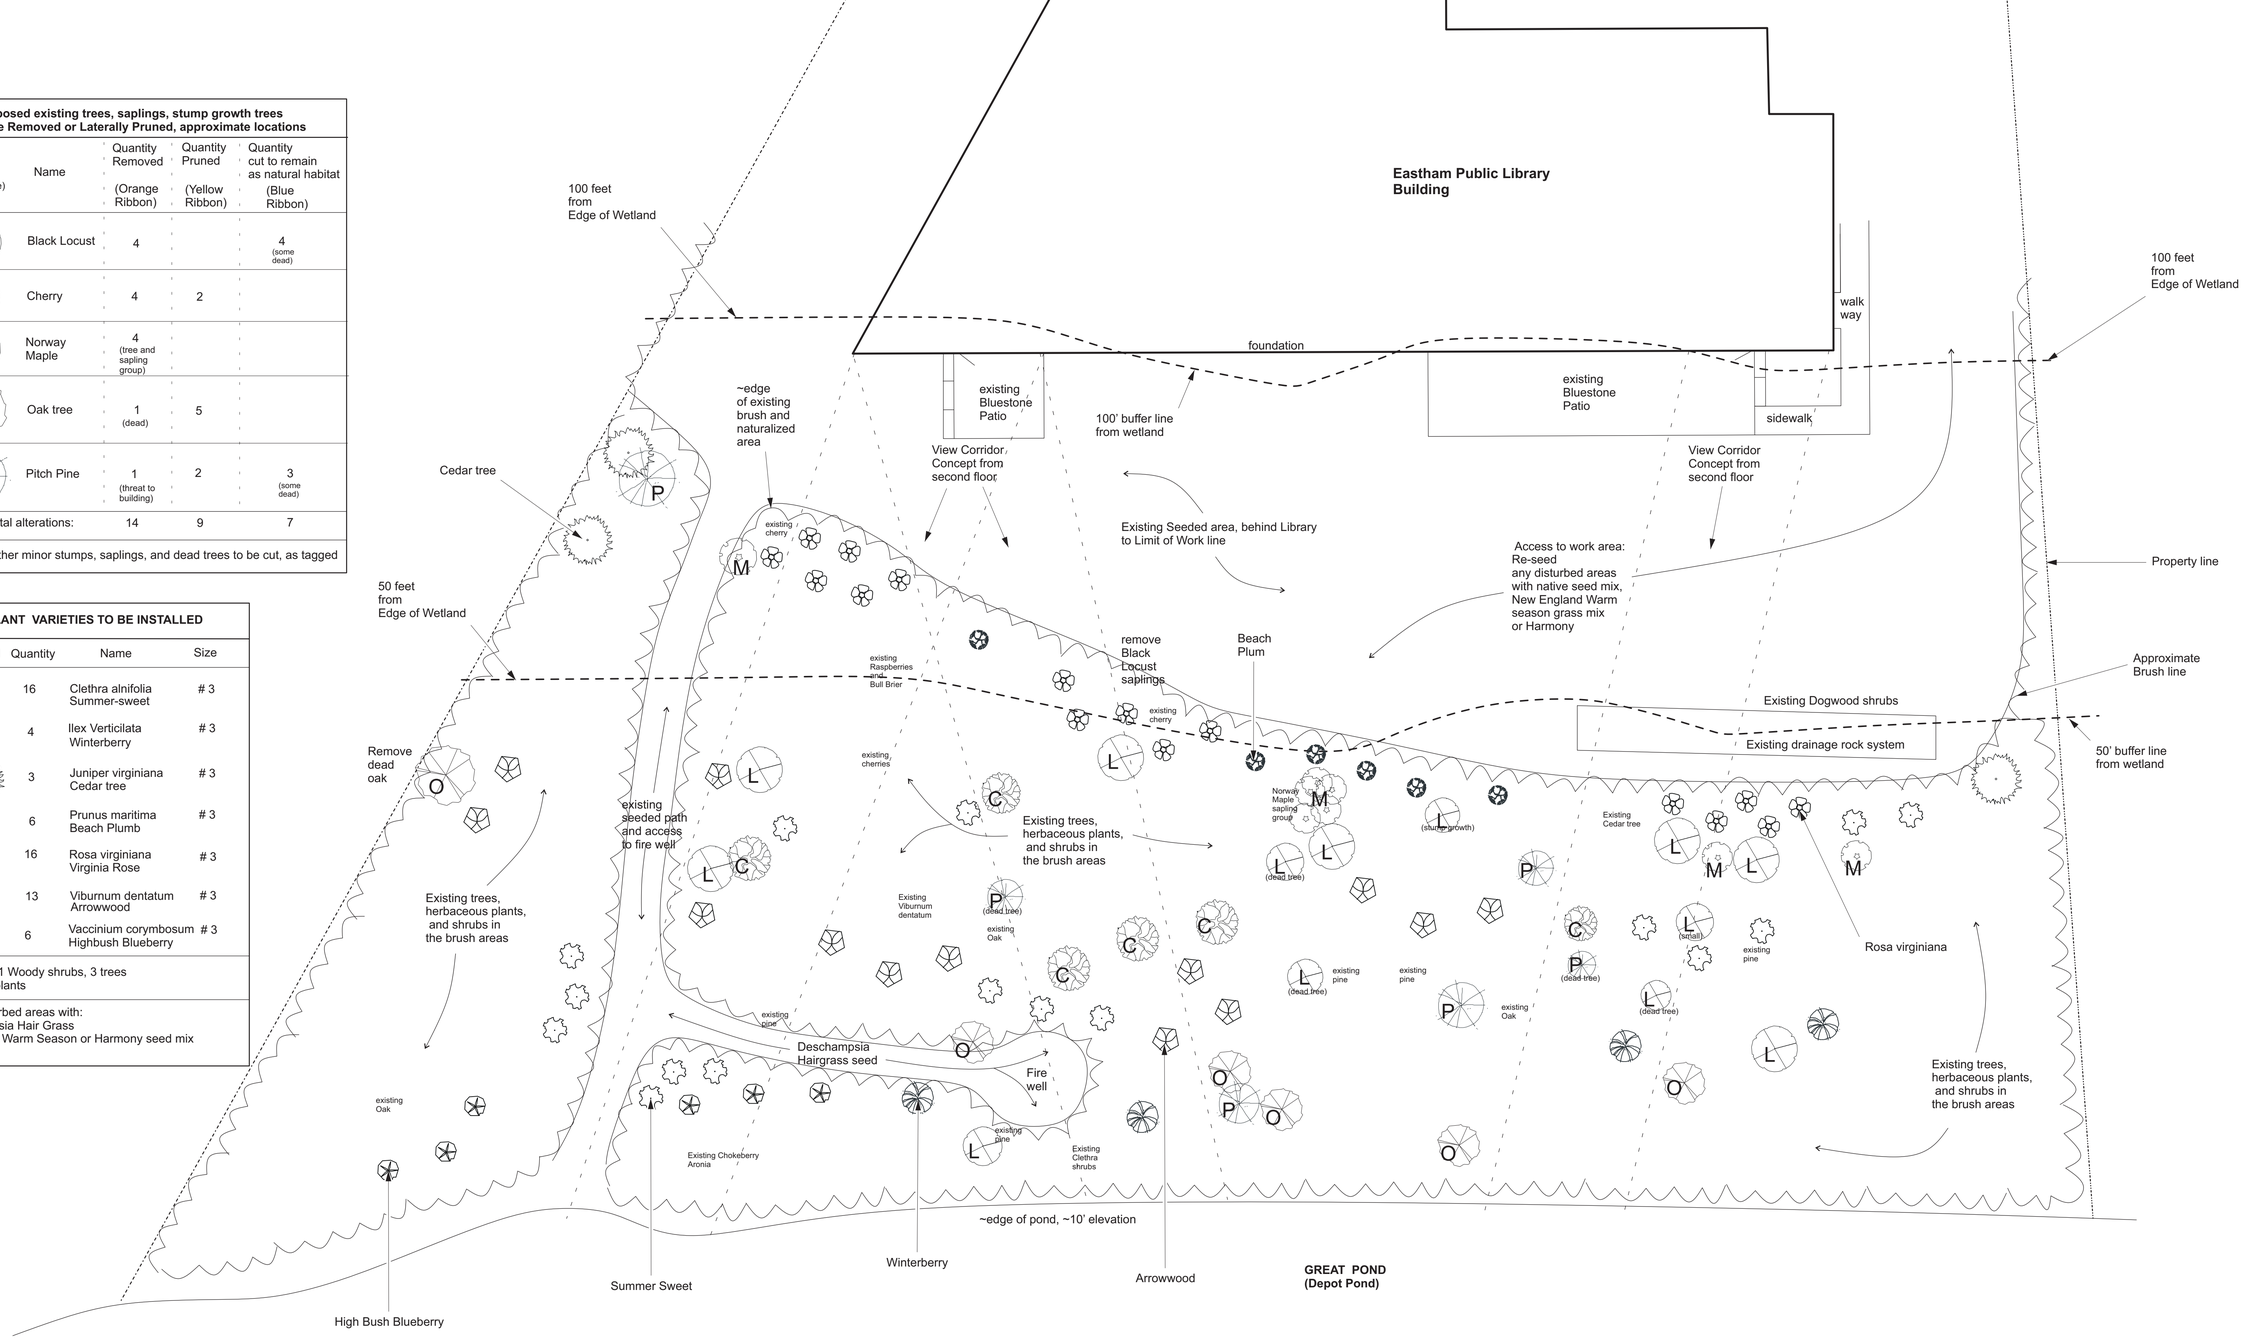

EXISTING CONDITIONS:

The wooded area of the slope to the Pond
is overall well stabilized with
such native and non-native plants as:

Pitch Pine	Bull brier
Viburnum dentatum	Virginia creeper
Burning Bush	Black Cherry
Black Locust	Oaks
Poison Ivy	Bittersweet
Japanese Knotweed	Barberry
Rosa Rosa	Englishivy
Clethra	Chokeberry
Raspberry	

PLANTING AND MAINTENANCE:

*Container plants will be pocket planted in the existing soil, add organic soil amendments as needed.

*Temporary above ground irrigation or hand watering will be used for up to three years until the plants are established.

*Allow for periodic removal of non native plants by physical removal.

*Seeded areas to be re-seeding as needed.

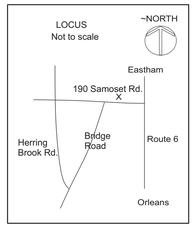

~N

Ponderosa Landscaping
4850 State Highway
Eastham, MA
Charles Wentz
508-255-4773 x 27

Landscape Plan:
"Plant Management and Native Plantings"
Buffer lines based on grading plan of Oudens Ello Architecture
Approximate scale 1"=10'

Eastham Public Library
190 Samoset Road
Eastham, MA
January 11, 2017